

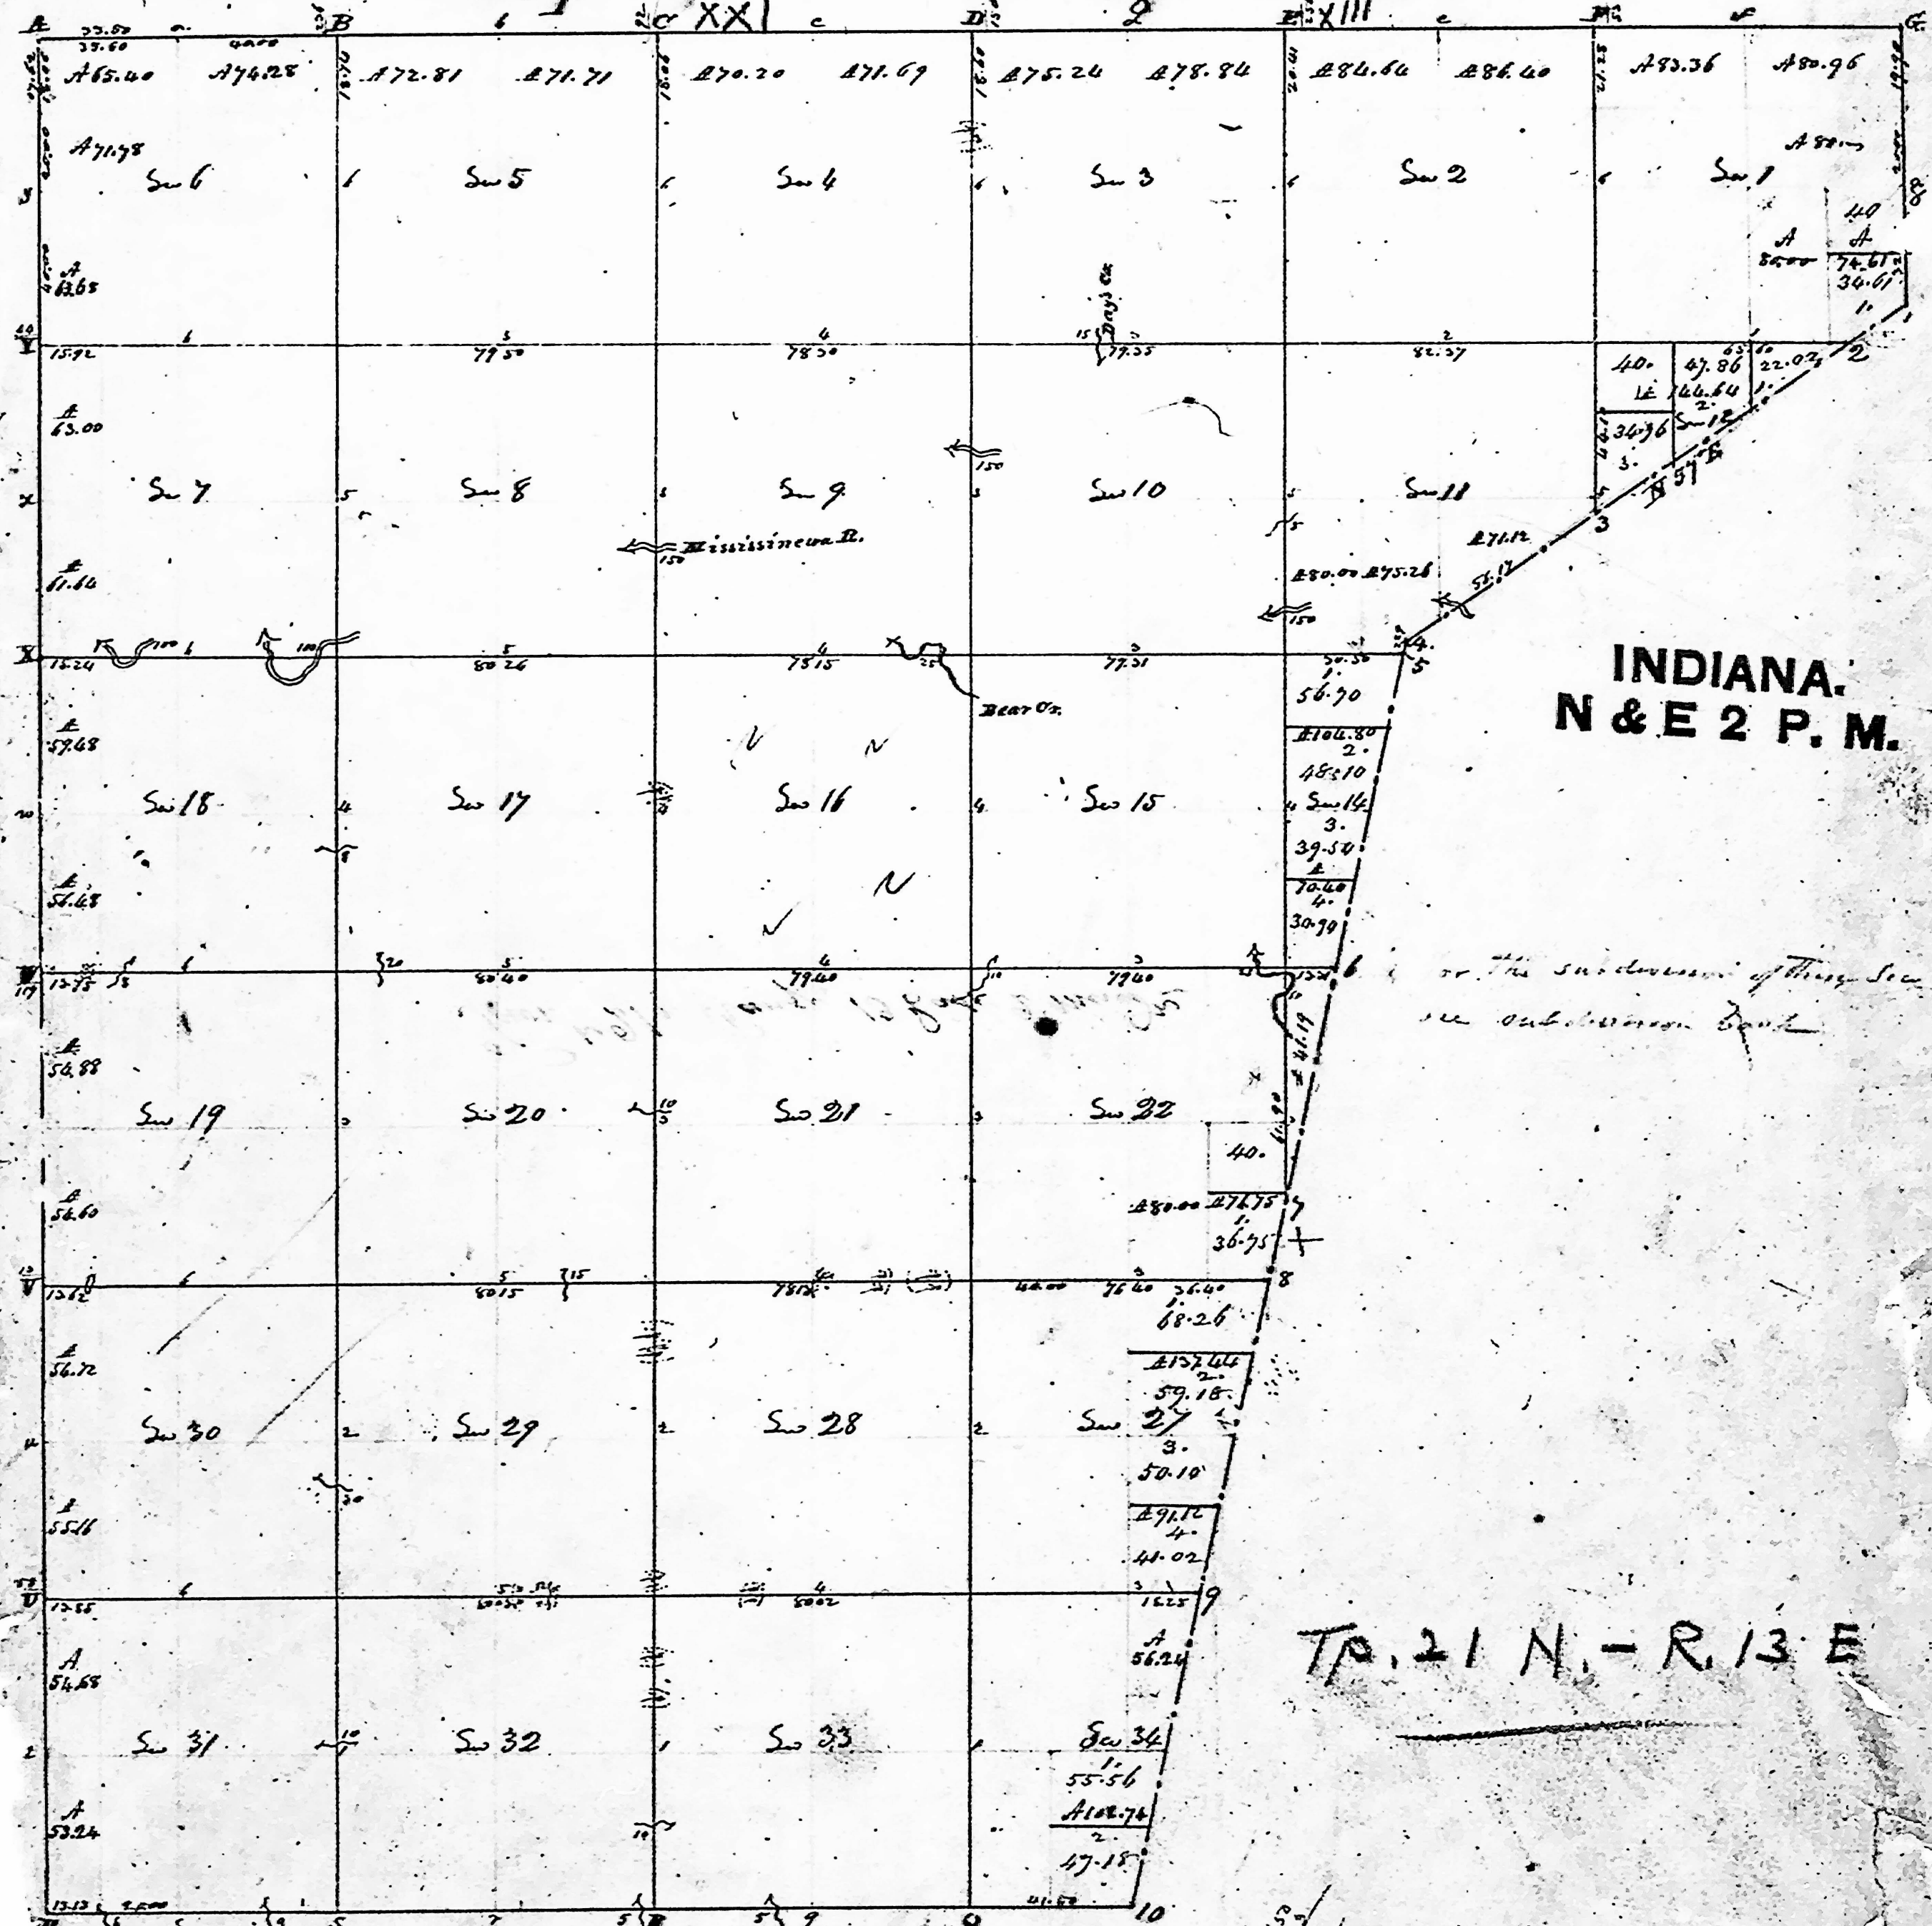


Township N. ^{XXI} North, Range N. ^{XXIII} East 2^d ^{INDIAN} ¹⁸⁹⁵

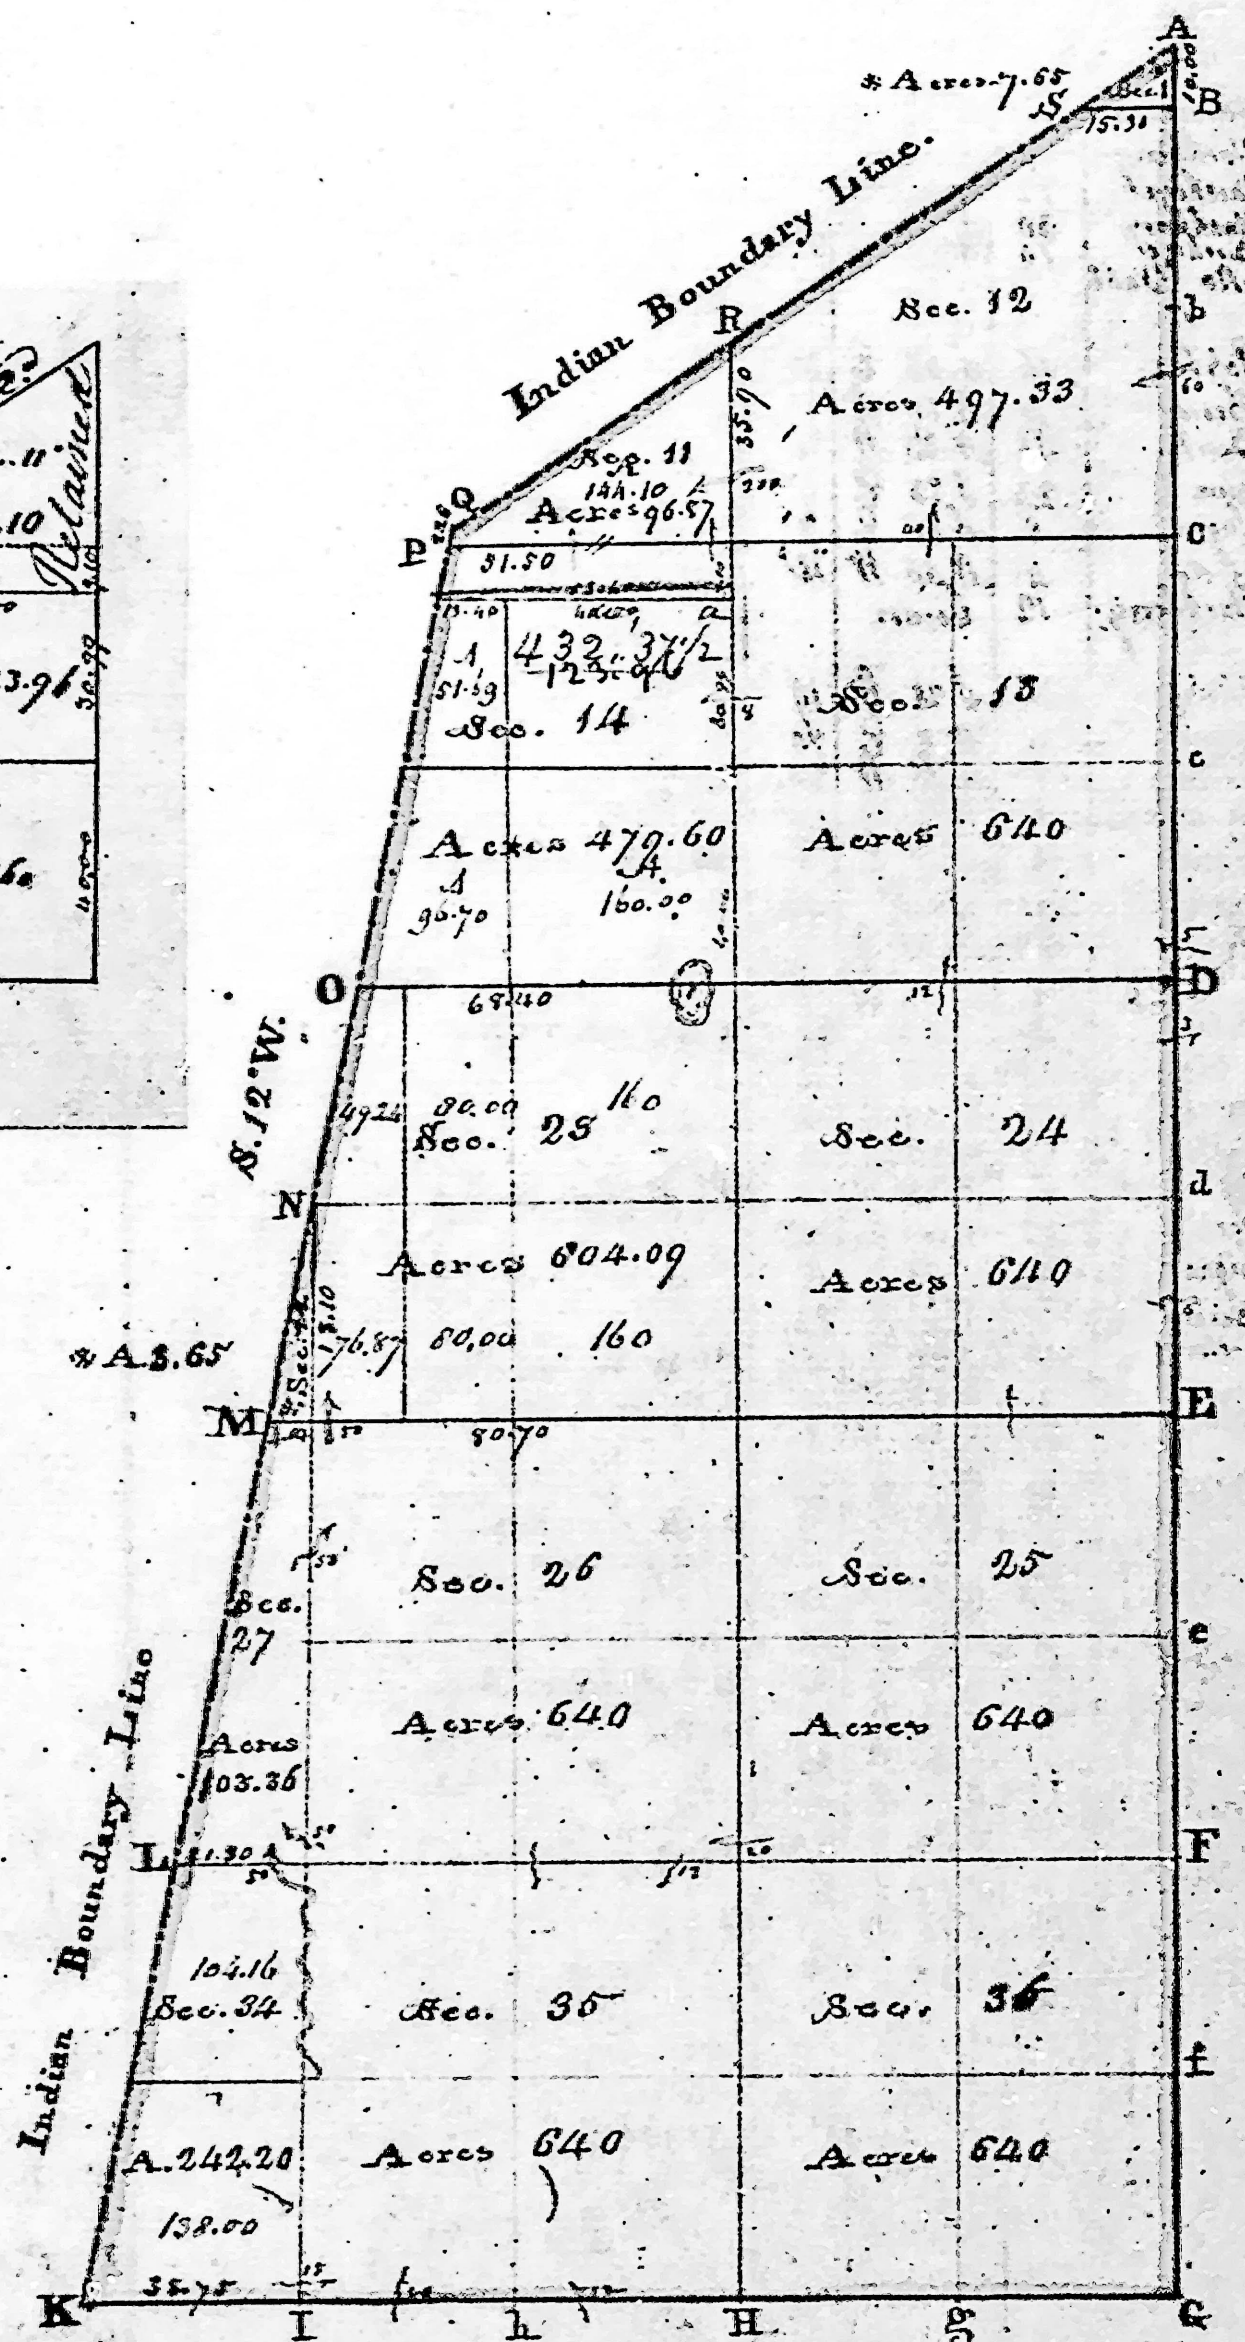

Total quantity. 16,903.08
 15

A true copy of the original plat filed in this office
 Surveyor General's Office
 8th 10 98

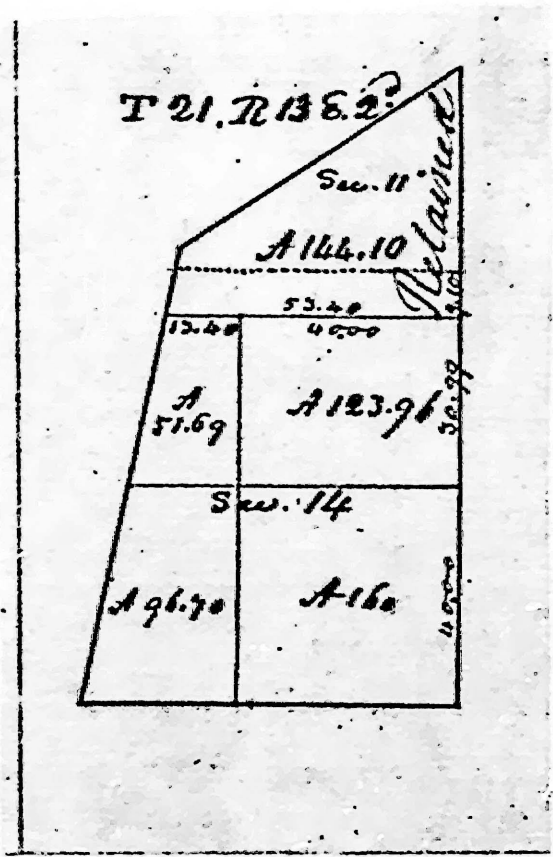

Township N° XXI, North, Range N° XIII East of 2nd Meridian. Surveyed by Jacob Fowler. 1844.

Total 5,874 75

Description of the Soil on the interior sectional lines.

Section	Quality, &c.				
35.36	Dark, Sugar, Ashy Oak				
25.36	ditto				
25.26	ditto				
24.23	ditto				
25.24	ditto				
13.24	ditto				
13.14	ditto				
12.13	ditto				
34.33	ditto				
26.33					
26.27	Dark, Ashy Oak, & Hickory				
23.27	ditto				
22.23					
27.34					
22.27					
14.23					
11.14					
1.13	Dark, Ashy Oak, & Hickory				
11.13	ditto				

Township N^o 21 North, Range N^o 13 East of 2^d Mer.

Interior Section Corners described

Posts	Bearing trees	Inches	Courses	Links	Quality of the Soil	Section Corners	Bearing trees	Inches	Courses	Links
		thru	thru	dist.				thru	thru	dist.
A	Beech	12	S 10 E	15	A to B	23 21 23 20	Beech	12	S 32 W	8
B	Sugar	16	S 31 E	26	B to C	23 21 23 20	Beech	12	S 32 W	8
B	Beech	14	S 20 W	9						
B	do	14	S 69 E	21						
B	Beech	15	S 35 E	22						
C	do	16	S 70 W	26						
C	Sugar	12	S 74 E	7	C to D good Beech	11 12 13 14	Beech	12	S 33 E	16
C	W. Oak	3	S 69 W	7						
C	Hardwood	24	S 55 E	21						
D	Quercus	8	S 47 W	11	D to E Beech. Good Beech	26 27 28 29	Beech	12	S 33 E	23
D	Beech	6	S 38 E	3						
D	Beech	15	S 12 W	30						
D	Sugar	18	S 40 E	28						
E	do	20	S 38 W	14						
E	Sugar	18	S 63 E	20	E to F level Beech	22 23 24 25	Beech	12	S 33 E	17
E	Beech	15	S 73 W	24						
F	do in Joans									
F	Beech	16	S 42 E	3	F to G level Beech					
F	do	24	S 32 W	20						
G	Beech	12	S 35 W	12						
G	Beech	1	S 26 E	28	G to H level					
G	Beech	15	S 57 W	27						
G	Beech	18	S 41 E	15						
G	Beech	16	S 23 E	22						
H	do	16	S 83 W	26						
H	Beech	8	S 37 W	13	H to I level Beech					
H	do	8	S 82 E	27						
H	Beech	10	S 67 W	18						
I	do	24	S 75 W	14						
I	Ash	12	S 34 E	15	I to K level					
K	W. Oak	30	S 8 W	25						
K	Ash	8	S 32 E	16						
L	Beech	18	S 38 W	26						
L	Ash	16	S 30 E	27						
M	Beech	22	S 4 W	7						
M	Sugar	13	S 32 E	34						
N	do									
N	Beech	18	S 42 E	12						
O	do	14	S 64 E	70						
O	Beech	12	S 78 E	17						
P	do	10	S 48 E	37						
P	Beech	14	S 76 E	32						
Q	do	10	S 82 E	36						
Q	Beech	30	S 27 E	18						
R	Beech	18	S 68 E	27						
R	Beech	12	S 22 E	19						
S	do	14	S 55 E	30						
S	Sugar	18	S 79 E	30						
S	Beech	24	S 60 E	33						

Quarter Section Corners described


From T to	Bearing trees	Inches	Courses	Links
		thru	thru	dist.
F to L at 1	Sugar	14	S 82 E	22
	W. Oak	20	S 11 W	33
2.	Beech	24	S 20 E	26
	do	16	S 71 W	27
E to M at 1	Beech	12	S 31 W	24
	do	20	S 71 W	20
2.	Beech	10	S 10 W	14
	Sugar	18	S 15 E	27
D to O at 1	W. Oak	18	S 61 W	24
	Beech	8	S 38 E	38
2.	do	22	S 33 W	21
	Ash	20	S 48 E	31
C to P at 1	W. Oak	14	S 63 E	9
	do	30	S 49 E	27
2.	Beech	10	S 73 E	26
	do	16	S 78 W	12
H to R at 1	Sugar	10	S 16 E	16
	Beech	10	S 6 E	26
2.	Beech	18	S 43 W	19
	do	22	S 37 W	20
3.	Beech	12	S 27 W	8
	do	8	S 53 W	12
4.	Beech	4	S 24 E	10
	do	18	S 15 E	13
I to N at 1	W. Oak	60	S 31 E	21
	Sugar	18	S 50 W	39
2.	Sugar	12	S 70 E	16
	do	8	S 82 W	15

SD 11, 1836, 2nd Mer.



A copy of the original subdivision of fractional sections
 made under the provisions of the Act of 5th Apr. 1832
 Surveyor General's office } M. T. Williams
 dat^d. Aug. 24. 1833 } Sur. Gen.


T 24 N, R 13 E 2nd Mer.

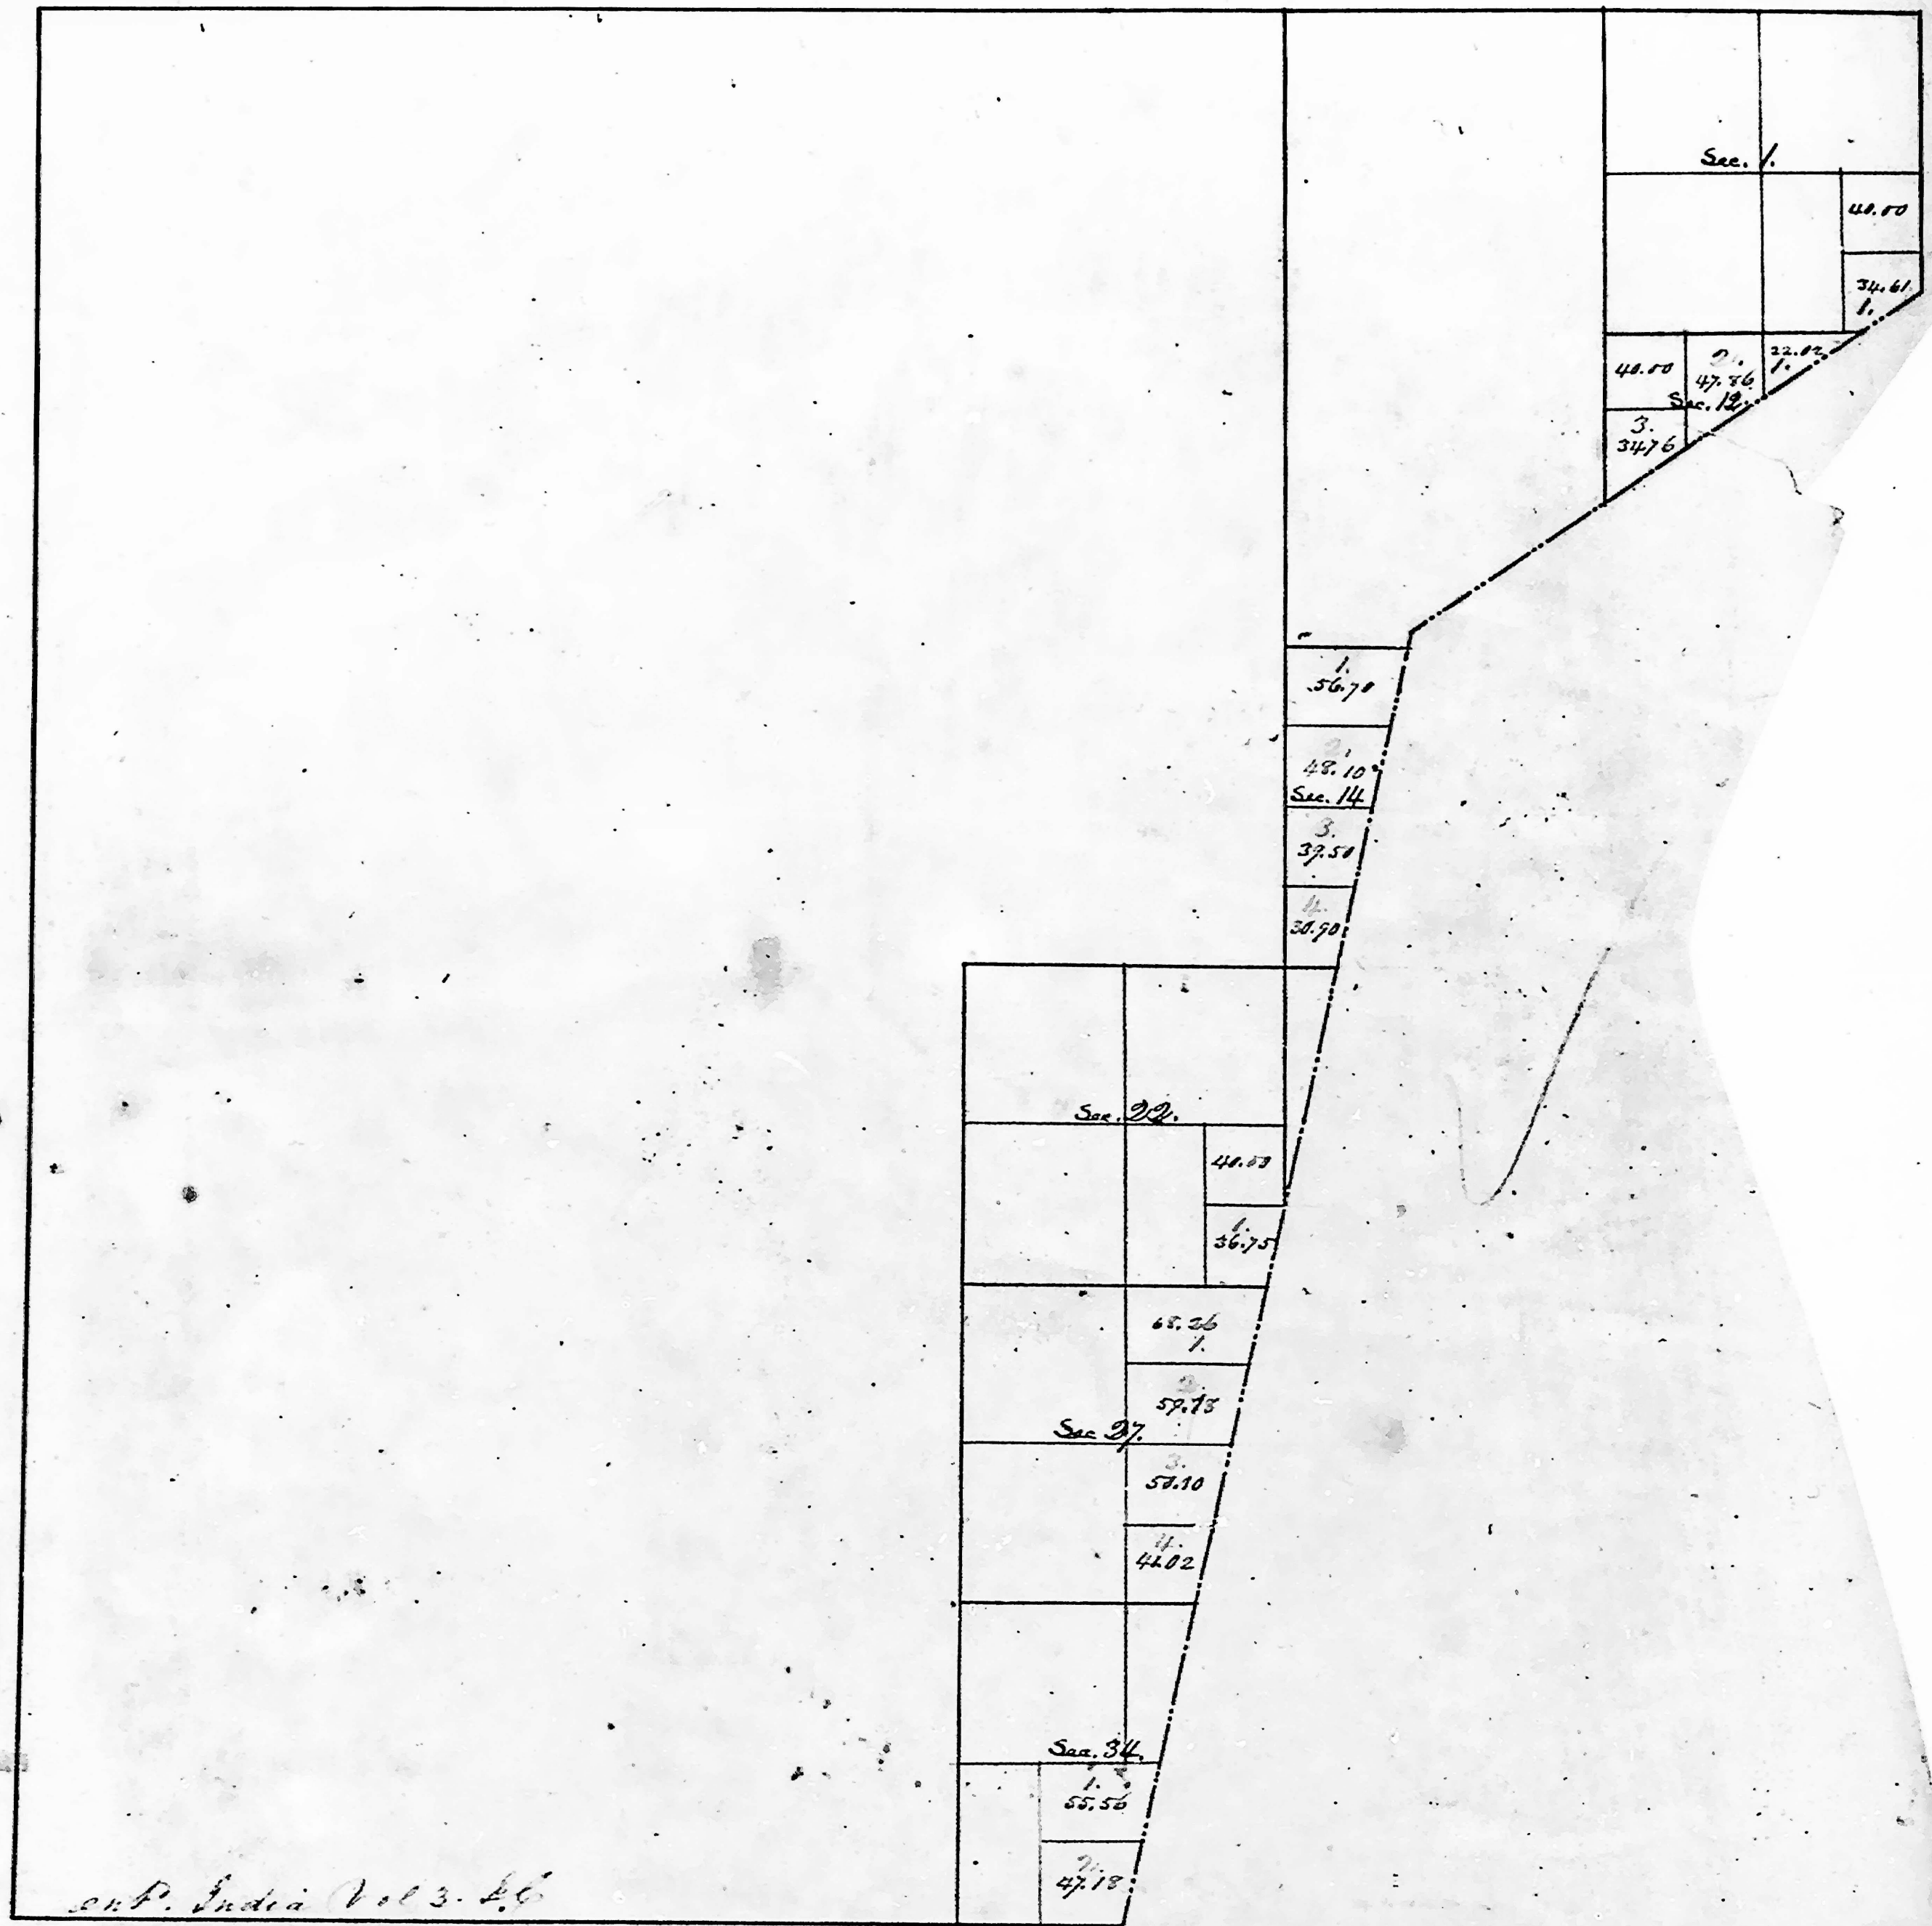

S. P. India Vol 3. 26

A copy of subdivisions of fractional sections
 made under the provisions of the Act of the 5th April 1832.
 Sur. Genl. Office } M. T. Williams
 • June 10 1833. } Sur. Genl.


Township N. 21 N, Range N. 13, E. 2nd Mer. (Indiana)

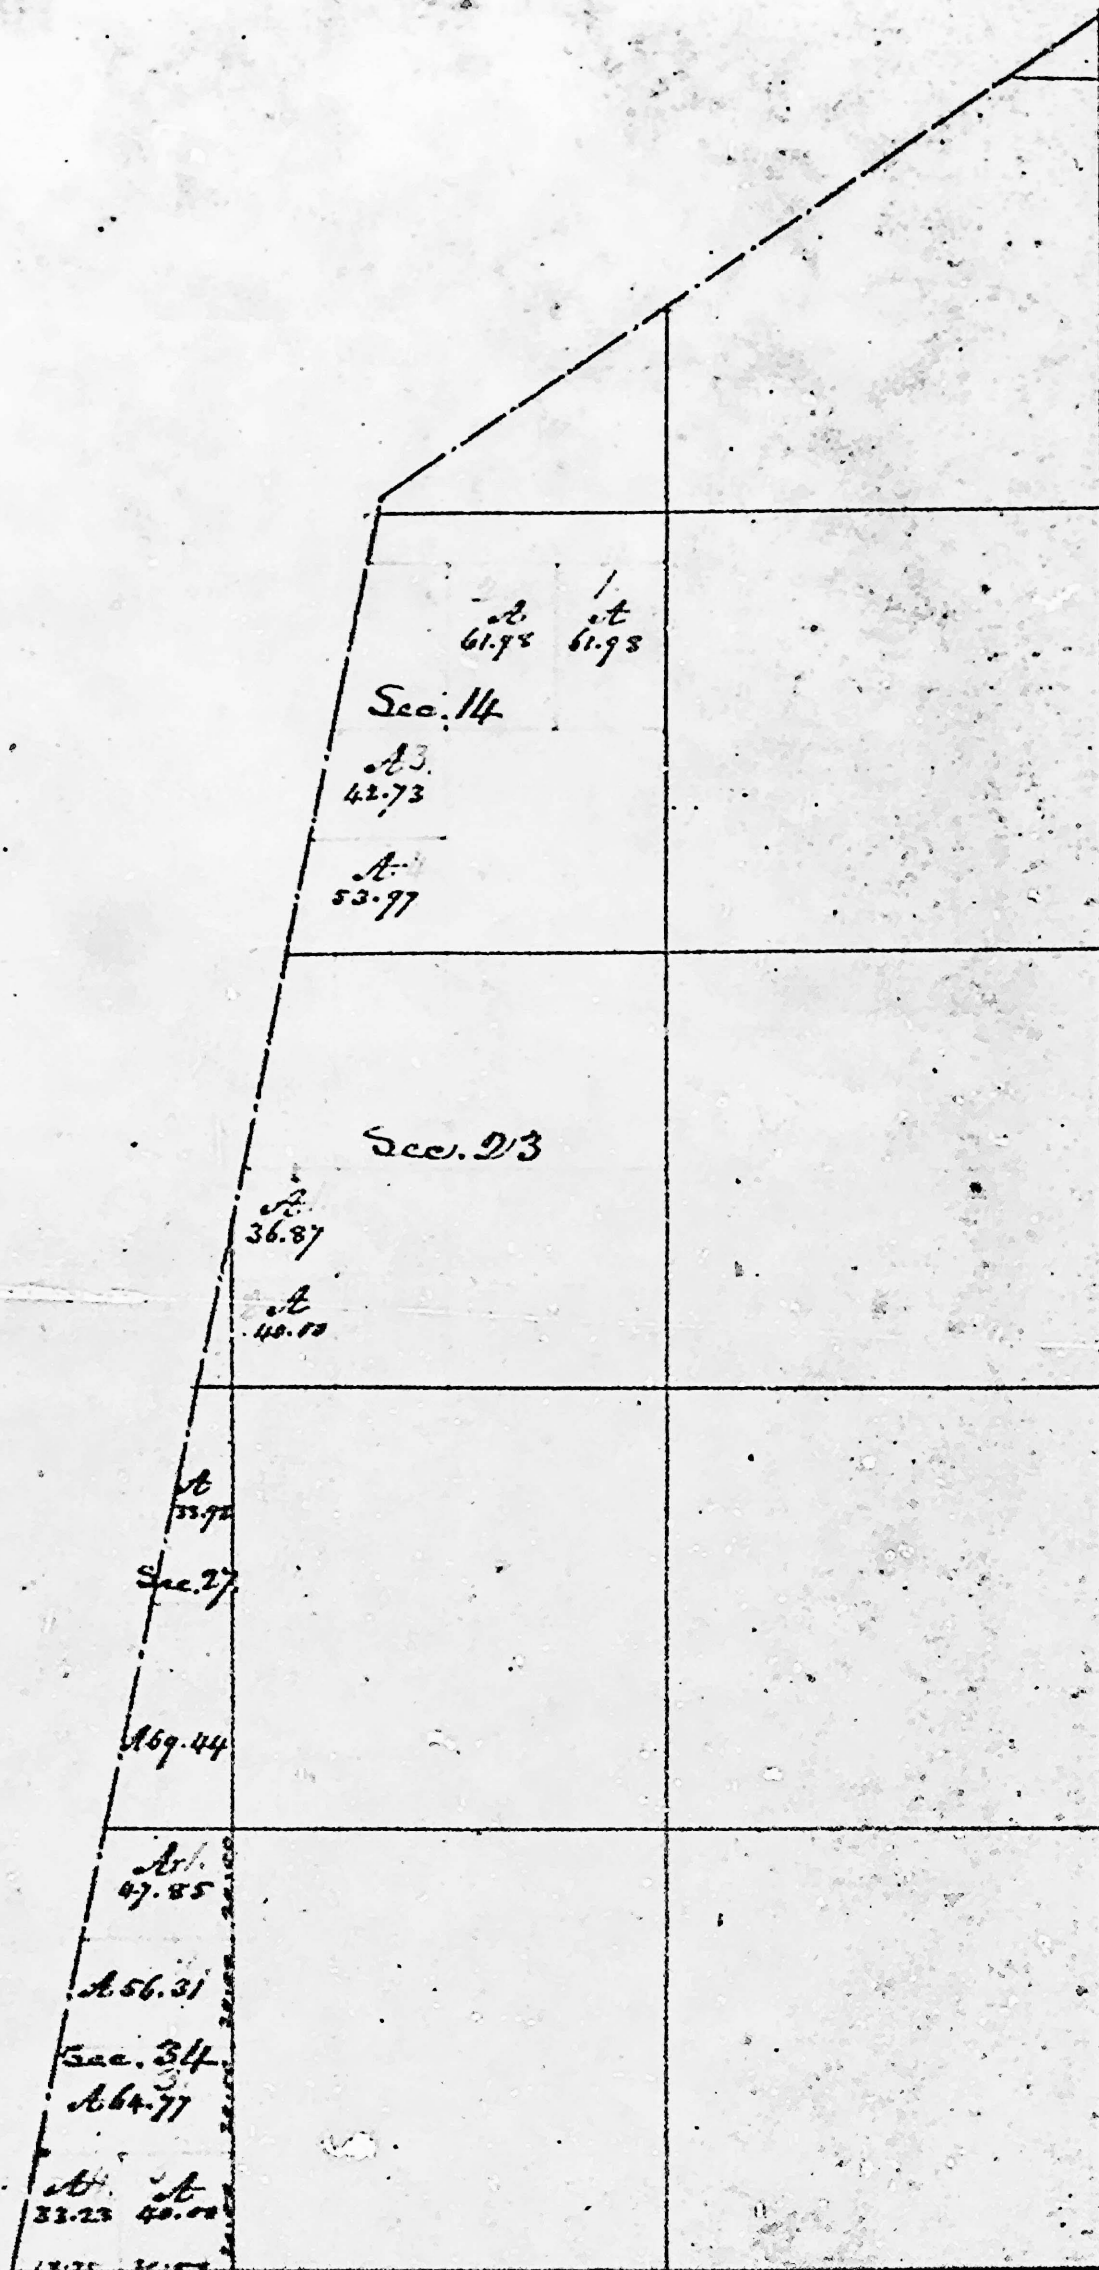

The foregoing subdivisions of fractional sections are truly copied from the original plat in this Office.
 Surveyor General's Office }
 Cincinnati, Oct. 11, 1834 } M. T. Williams
 Sur. Genl.


Township N^o 21 N. Range N^o 13 E.

2nd Mer.

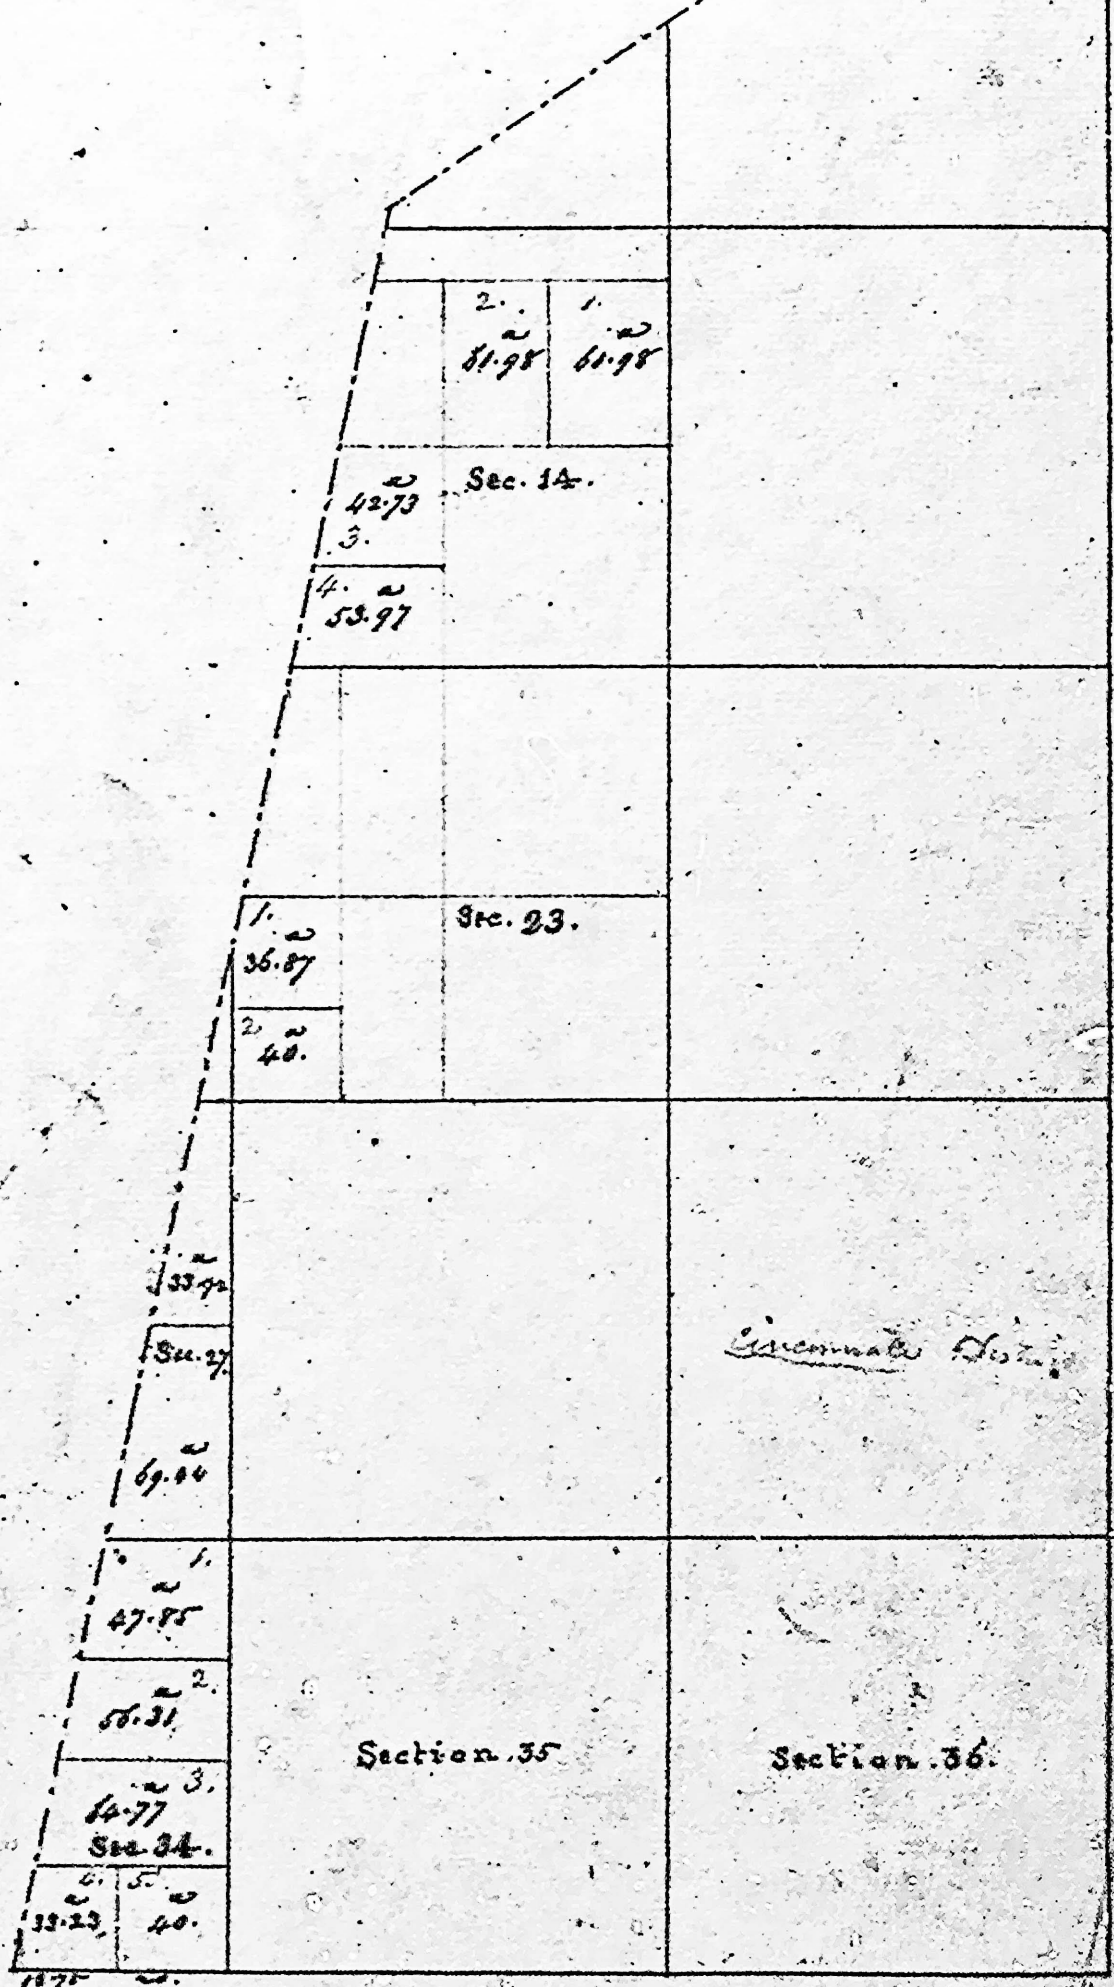


✓

Township N. 11 N, Range E. 11 E 2. M. ✓

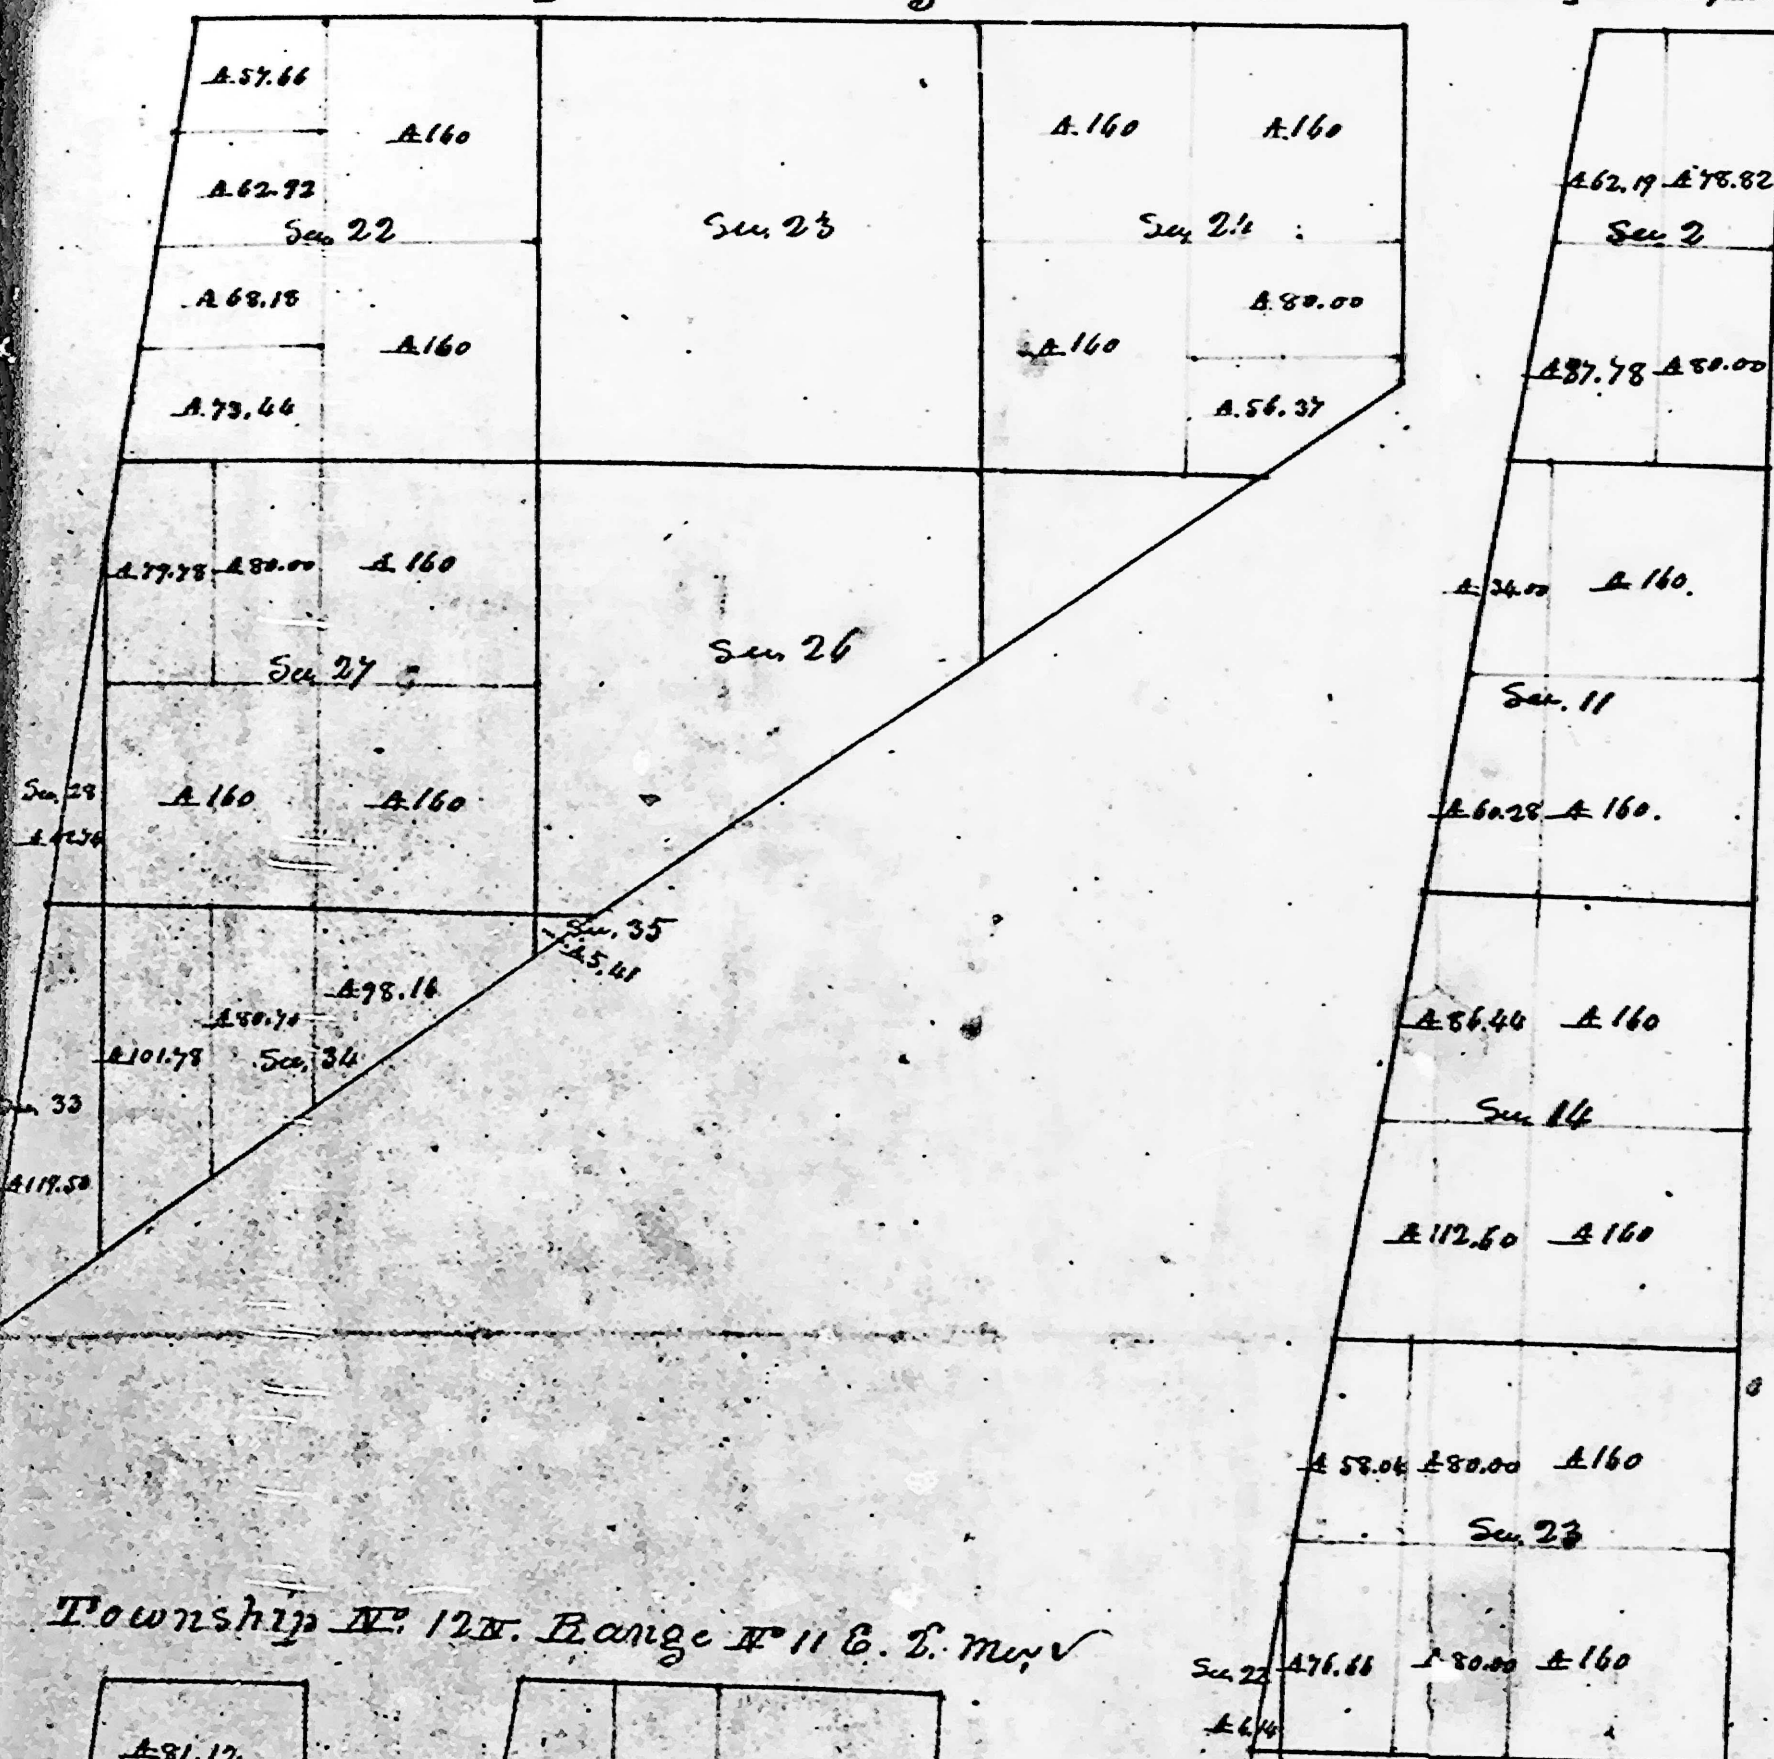


Township N^o 12 N. Range N^o 11 E. T. Mex ✓

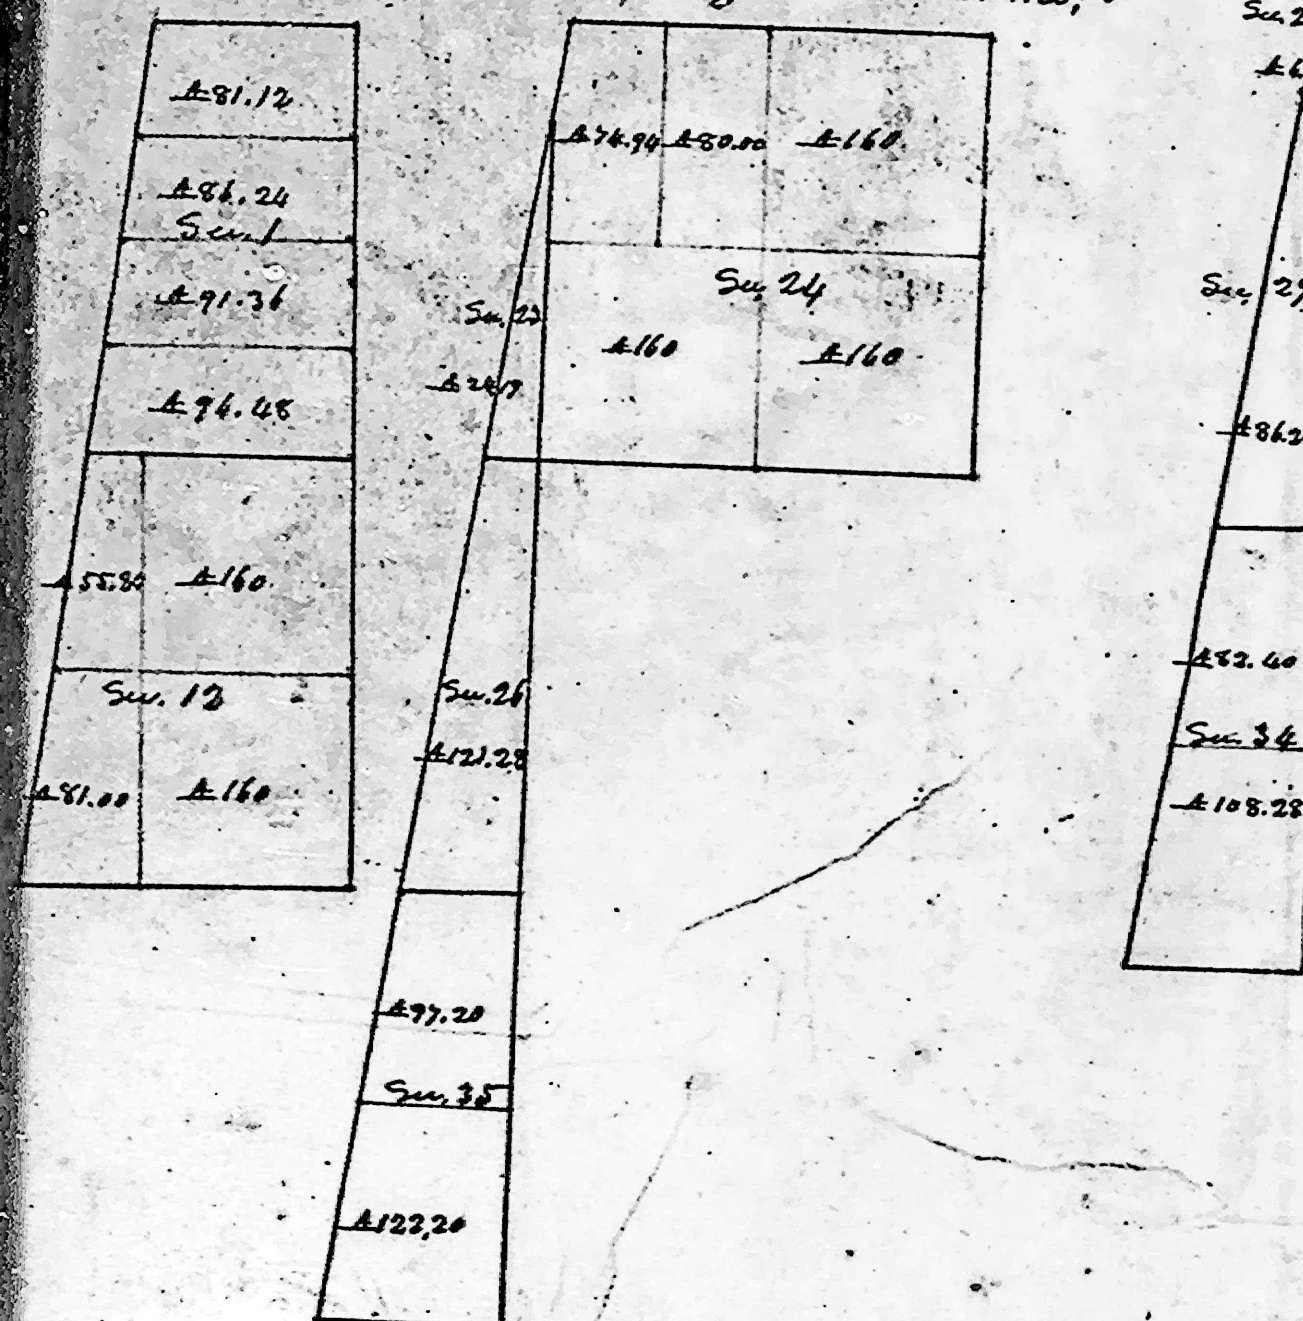


Township N. 13 N. Range N. 11 E. 2. Mer.


Township N. 20 N, Range E. 13 E 2. m.

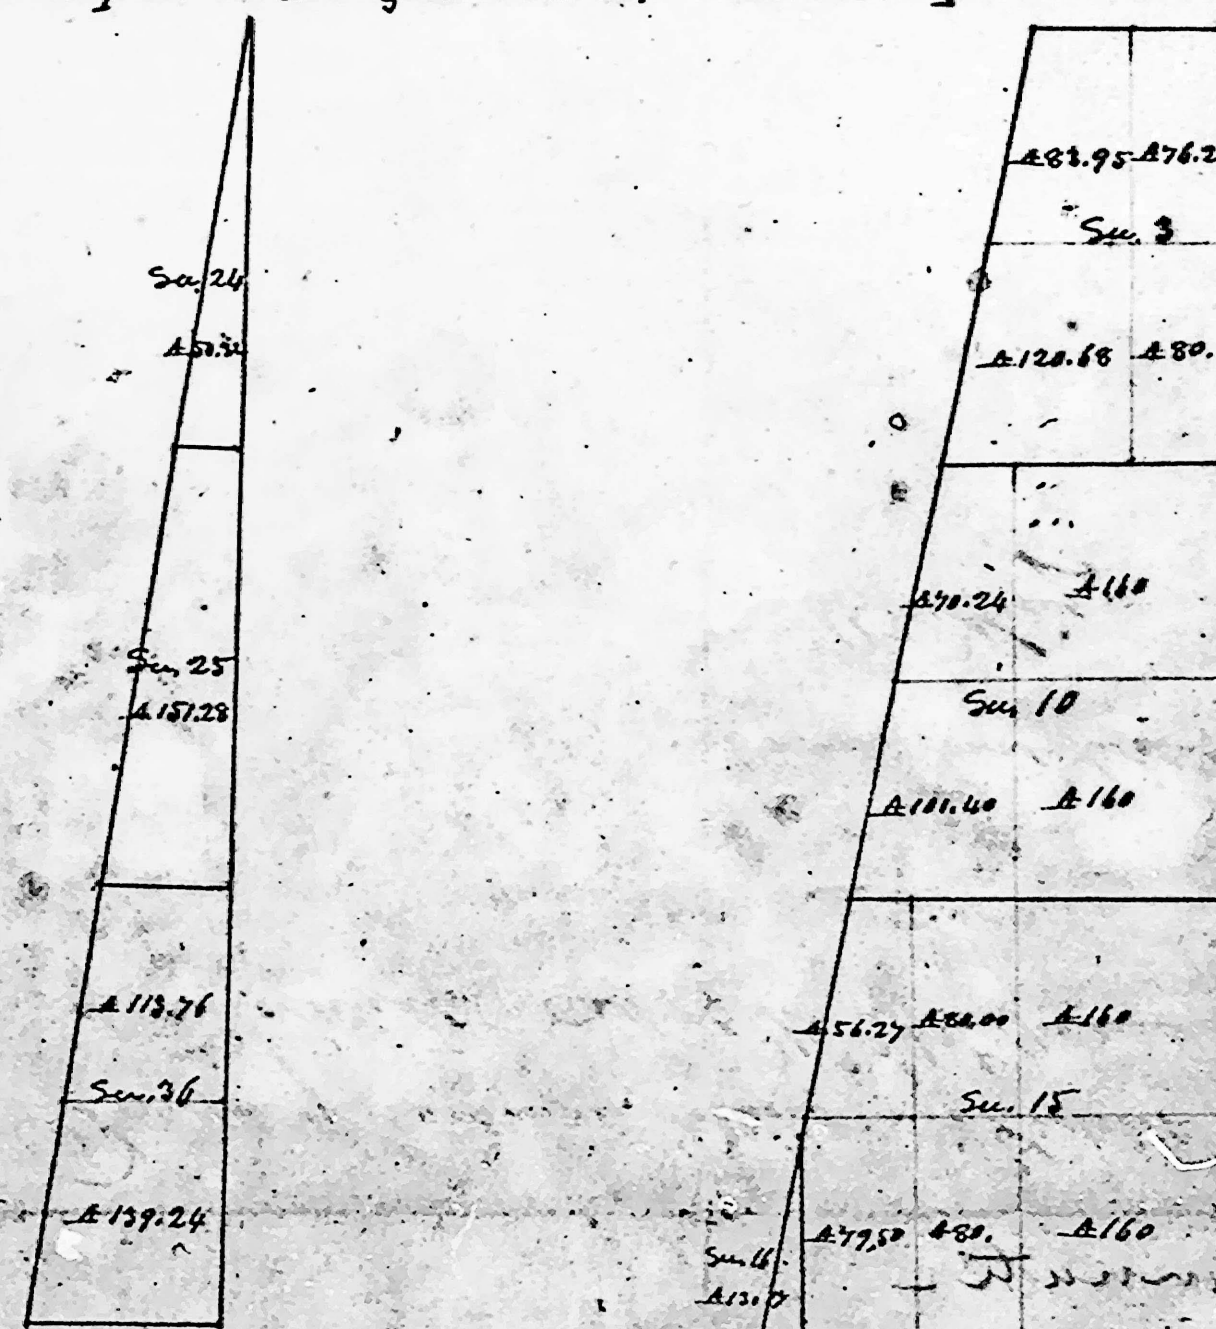


Township N. 21 N., Range N. 13 E. T. 101 N.

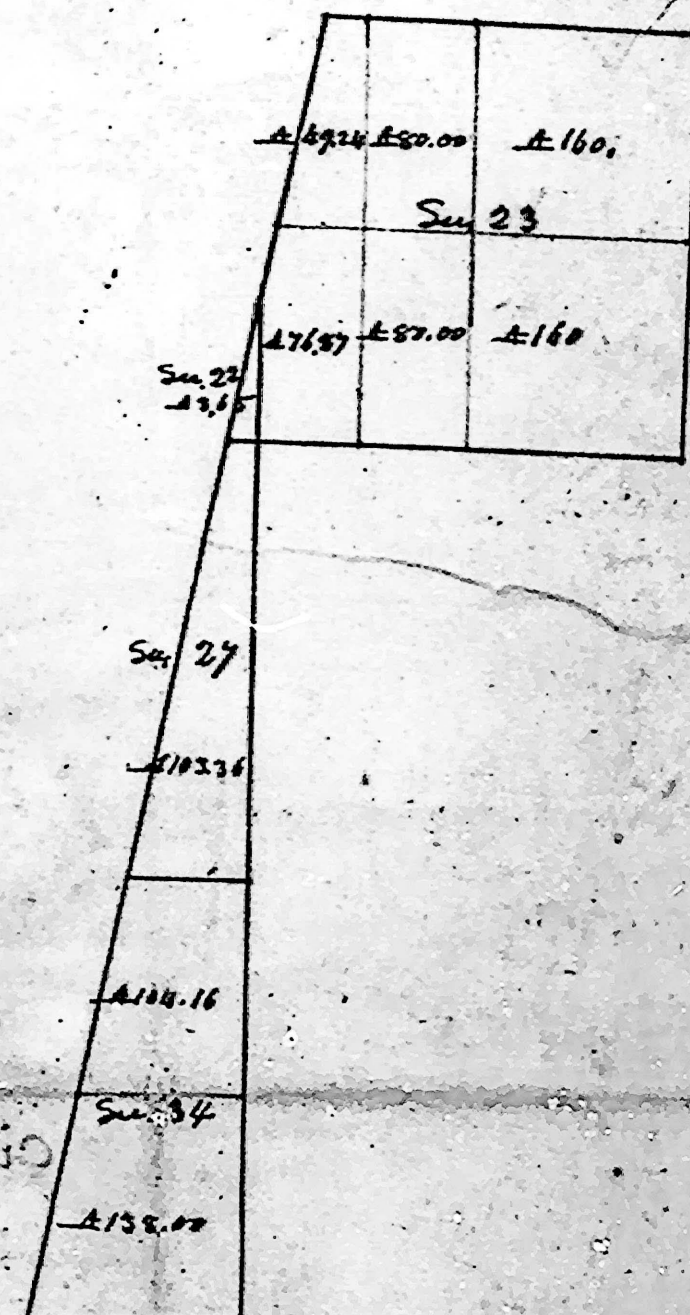

Township N. 19 N, Range N. 13 E T. 100.

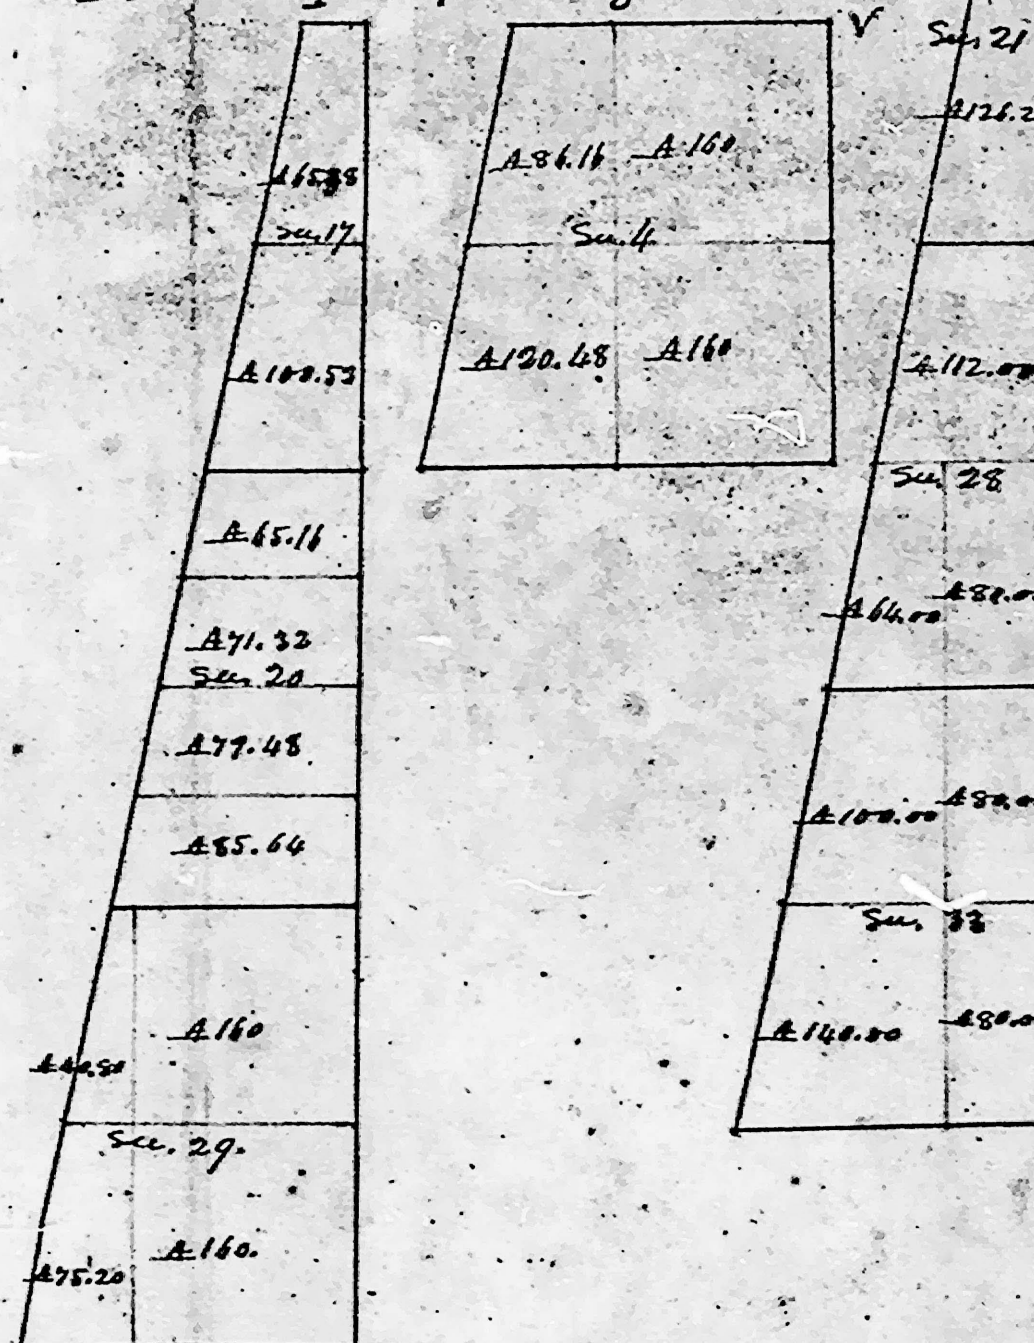


Township N. 21 N., Range E. 14 E. 2. m.

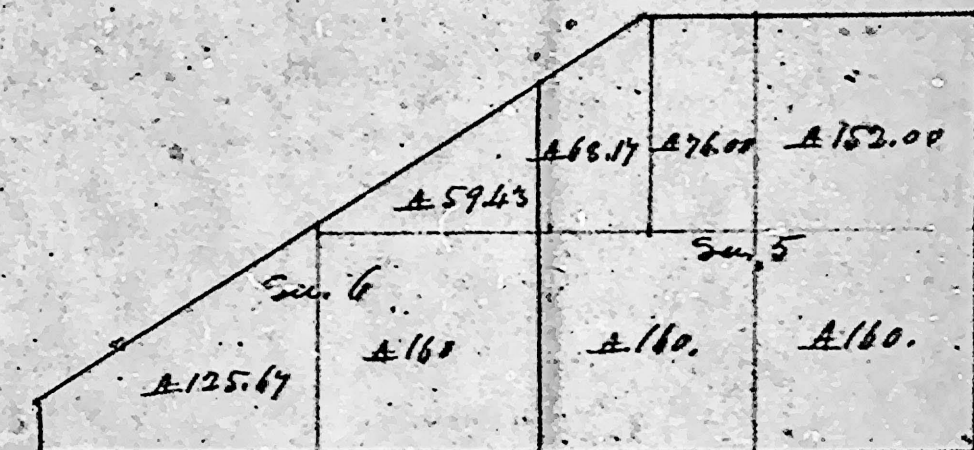

Township N. XXI North, Range N. XIII East 2^d Mer.

15

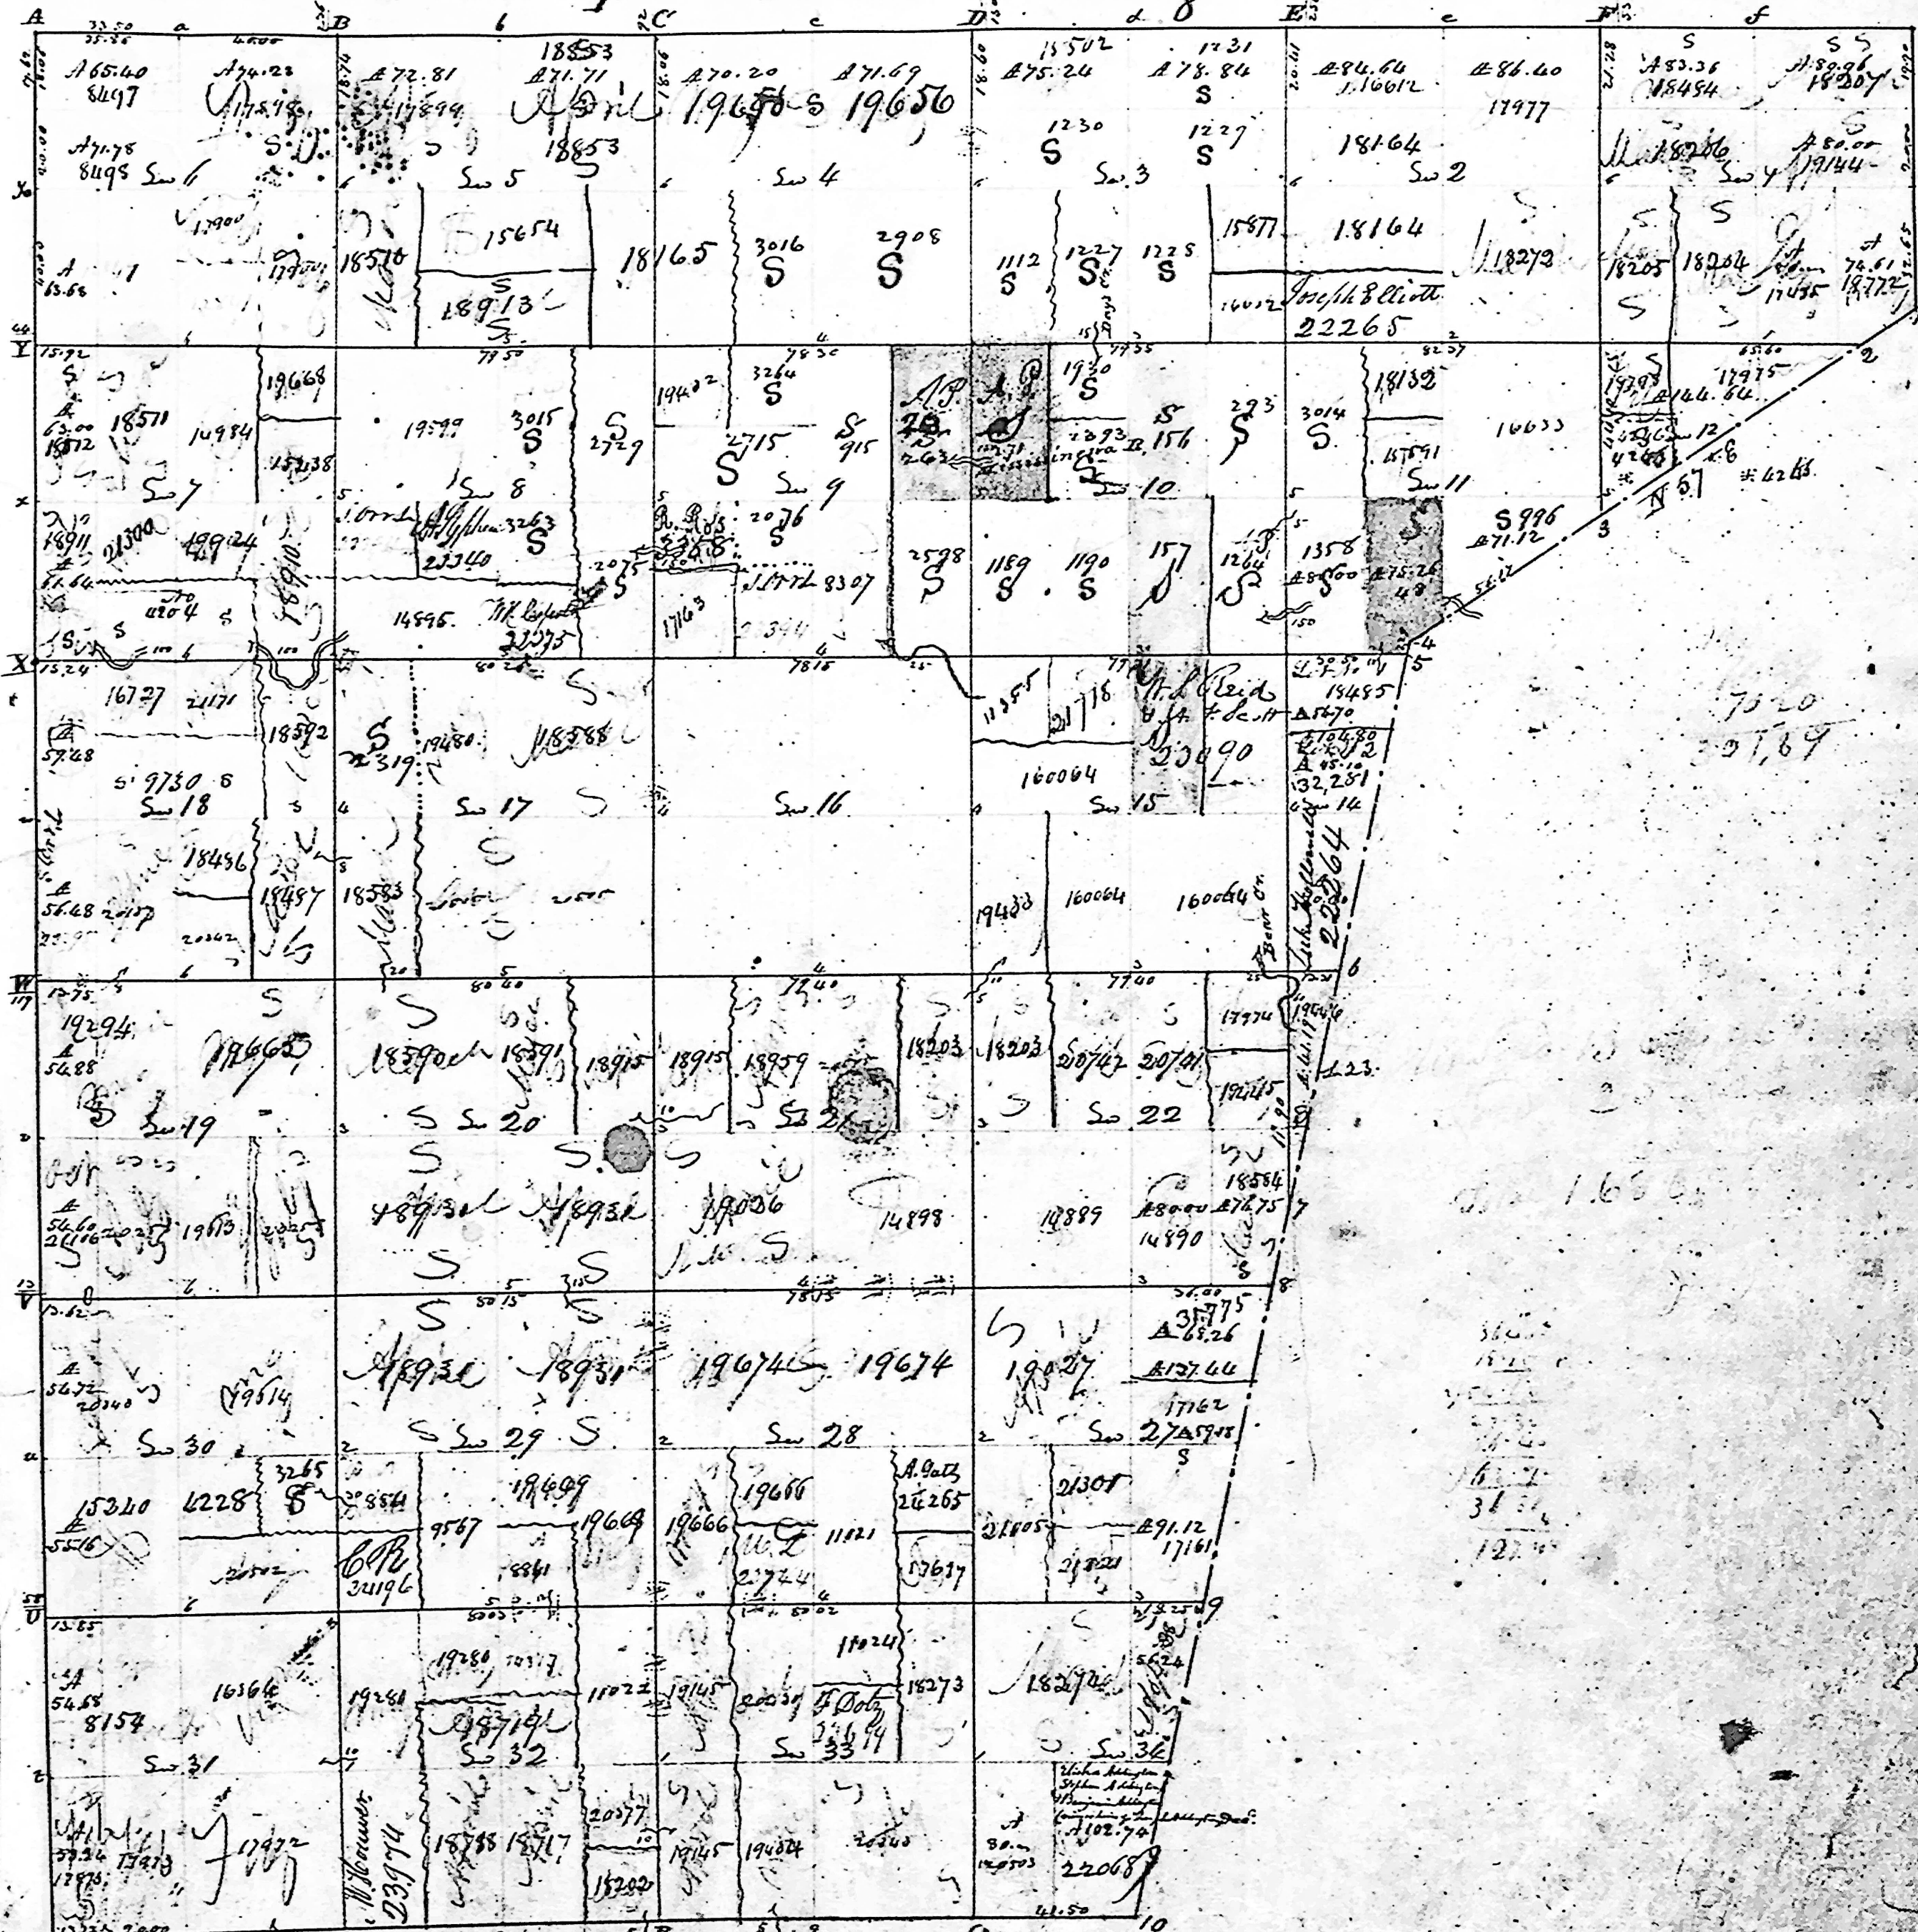

A true copy of the original plat filed in this office

Surveyor General's Office

March 4th 1825